FilmL.A., Inc.
6255 W Sunset Blvd, 12th Floor
Hollywood, CA 90028
t: (213)977-8600 - f: (213)977-8601
www.filmla.com

Summary Information

Permit No: S00109179-B **Type of Permit:** STILL **Release Date:** 06/22/2016

Production Company KIM COMEAUX PRODUCTION SERVICES

Insured Company Name KIM COMEAUX PRODUCTION SERVICES

Contact Phone No. 1 323-646-1230
Contact Phone No. 2
Fax
Address 1223 WILSHIRE BLVD., #314
SANTA MONICA, California 90403

Production Title WALGREENS

Type of Production Still Photo

Producer kim comeaux

Director lilly dong

1st AD kim comeaux

Production Manager kim comeaux

FilmL.A. Coordinator Tara Kramer

Location Manager kim comeaux
Primary Phone Mobile - 323-646-1230
Secondary Phone

Location Assistant kim comeaux
Primary Phone Mobile - 323-646-1230
Secondary Phone

Fees

FILMLA NON-REFUNDABLE FILM PERMIT RIDER FEE	$100.00

Total Permit Fee $100.00

Number of Locations 1

NOT A PERMIT

FilmL.A., Inc.
6255 W Sunset Blvd, 12th Floor
Hollywood, CA 90028
t: (213)977-8600 - f: (213)977-8601
www.filmla.com

Summary Information — Location

Permit Number	S00109179-B	**Location Manager**	kim comeaux
Production Company	KIM COMEAUX PRODUCTION SERVICE...	Primary Phone	Mobile - 323-646-1230
Insured Company	KIM COMEAUX PRODUCTION SERVICE...	Secondary Phone	
Production Title	WALGREENS		

Location Address Avenue of the Stars., Galaxy Wy - W Pico Blvd, Los Angeles, CA, 90067

Location Type Street

Film Dates 6/22/2016 - 6/22/2016 14:00 - 22:00 1 day

Open or Closed to the Public Open

Generic Conditions
Must Maintain 5' Clearance on Sidewalks/Walkways
Must maintain local/emergency access
No cast or crew parking on area streets
No interference with merchant activity.
Number of uniformed officers listed on the permit is a minimum requirement. Permittee remains responsible for deploying a sufficient number of uniformed officers to provide traffic and crowd control to ensure the safety of the film crew and the public.
Traffic control must be done in accordance w/MUTCD
Traffic Officers Required
Uniformed officers shall have a copy of the film permit in their possession and are required to confirm that all traffic control signage devices are in place.

Please see attached document Ave of the Stars btwn Pico - Galaxy ES curb - Kim Comeaux 2P-10P.pdf

Equipment on Location

Type	Quantity
Cast/Crew vehicles	25
Catering Truck	1
Cube Trucks	2
Generator	1
Motor Homes	1
Picture vehicles	1
Vans	3

Personnel on Location

Type	Quantity
Cast	5
Crew	30
Off-Duty/Retired LAPD Officer(s)	2

Filming Activities Equipment on sidewalk, in curb lane & across street; Exterior models against scenery; Intermittent pedestrian control; Intermittent traffic control - 2 minutes standard (except 0600hrs-0900hrs & 1500hrs-1800hrs); Stationary stretch limo in curblane/ traffic lane within lane closure. Models inside of limo.; Still photos of models entering and exiting limo.; Portable putt putt generator on location for small lights.;

Jurisdiction **Political:** Los Angeles City - Council District 05 **Police:** Los Angeles Police Department **Fire:** Los Angeles City

Thomas Guide **Page:** 632 **Grid:**

Coordinator Note RIDER B EXTENDS HOURS TO 10PM.

Parking

Base Camp
Location Type : Filming Location

Crew Parking
Location Type : Other Location
2151 Avenue of the Stars, Los Angeles, CA, 90067

Lane / Full Closure E/S CURB LANE CLOSURE ON AVE OF THE STARS, W. PICO BLVD - GALAXY WY

Approximate Footage 0 - 300

NOT A PERMIT

FilmL.A., Inc.
6255 W Sunset Blvd, 12th Floor
Hollywood, CA 90028
t: (213)977-8600 - f: (213)977-8601
www.filmla.com

Summary Information — Location

Location 1 of 1

Permit Number	S00109179-B	**Location Manager**	kim comeaux
Production Company	KIM COMEAUX PRODUCTION SERVICE...	Primary Phone	Mobile - 323-646-1230
Insured Company	KIM COMEAUX PRODUCTION SERVICE...	Secondary Phone	
Production Title	WALGREENS		

Date(s) 6/22/2016 to 6/22/2016 **Time(s)** 14:00 to 22:00

NOT A PERMIT

Permit #S00109179-B

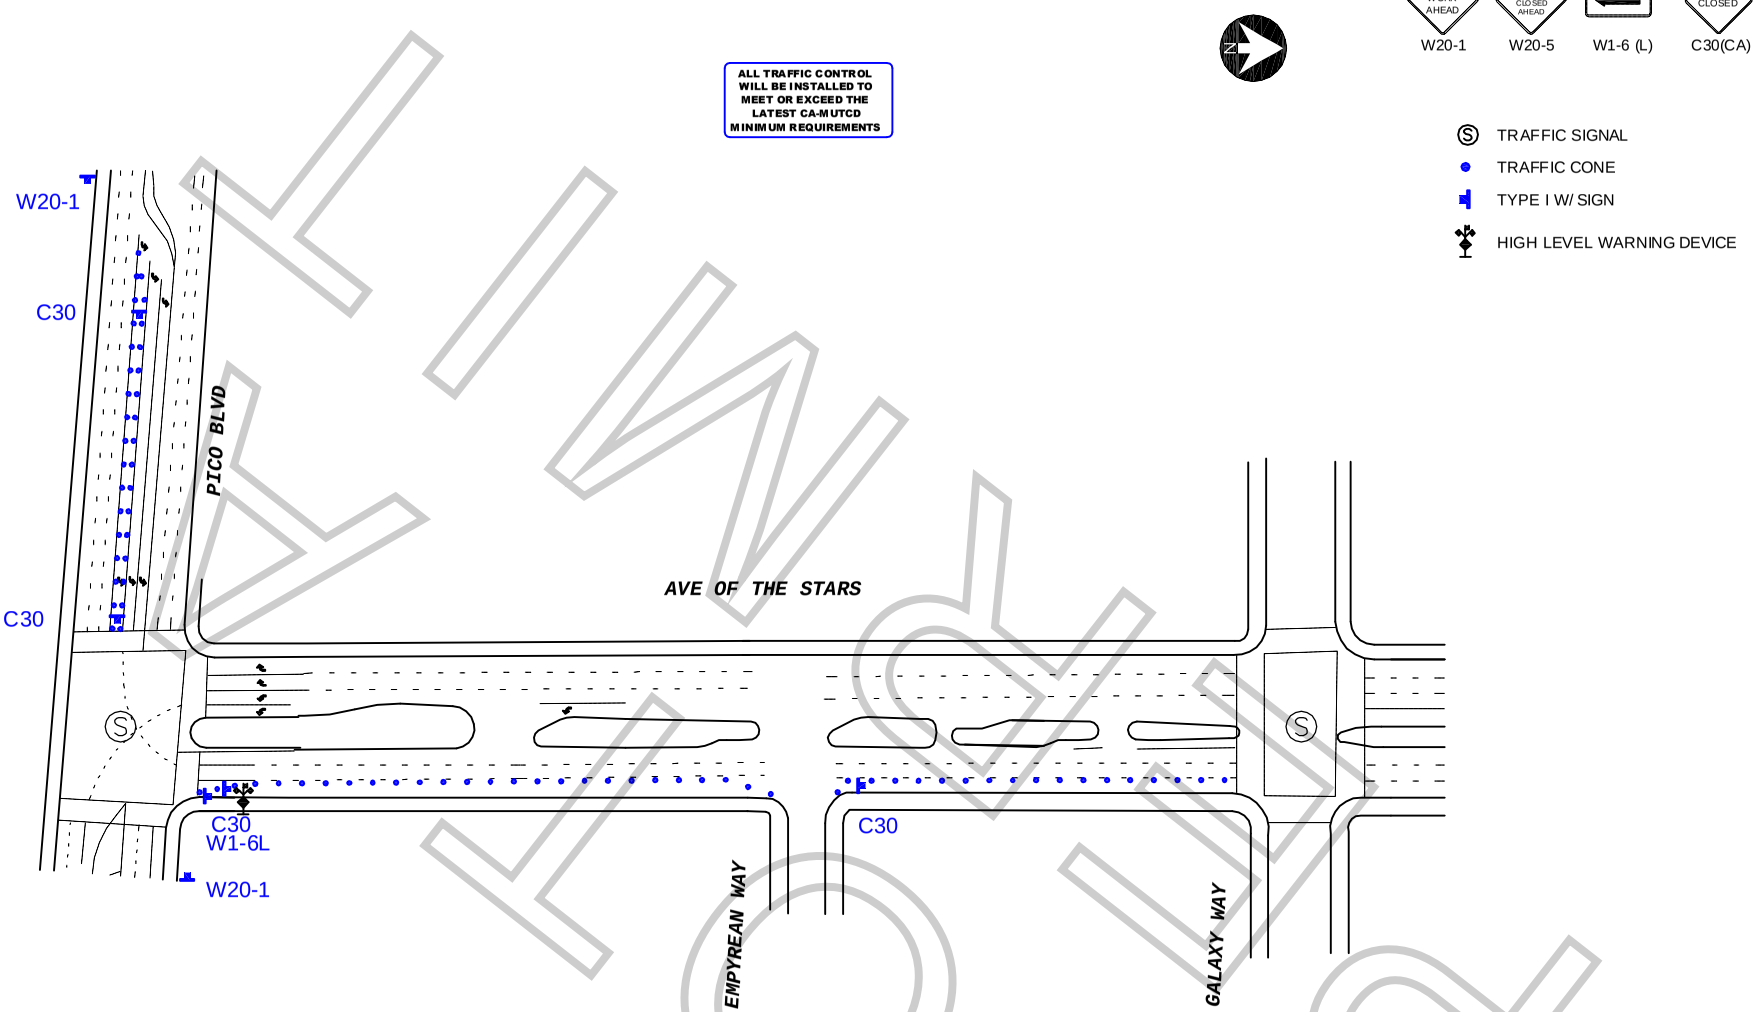

FINAL COPY

WORK ZONE TRAFFIC CONTROL PLAN
GENERAL NOTES

1. DATE/TIME: 6-22-16 FROM 14:00 HOURS TO 22:00 HOURS.

2. ALL SIGNING, STRIPING, AND TRAFFIC CONTROL DEVICES SHALL CONFORM TO THE (CURRENT) STATE OF CALIFORNIA DEPARTMENT OF TRANSPORTATION (CALTRANS) STANDARD PLANS AND STANDARD SPECIFICATIONS, CALIFORNIA MUTCD, AND ANY ADDENDUMS THERETO, AND AS SHOWN ON THESE PLANS, SYMBOLS AND ABBREVIATIONS USED ARE SHOWN ON CALTRANS STANDARD PLANS.
3. THERE WILL BE NO INTERFERENCE WITH TRAFFIC SIGNALS OR CROSSWALKS.
4. CONES WILL BE 28" MINIMUM HEIGHT AND HAVE REFLECTORIZED SLEEVES FOR NIGHT WORK.
5. POLICE WILL DIRECT TRAFFIC IF NECESSARY.

TCP FOR:	KIM COMEAUX "WALGREENS"
LOCATION:	AVE OF THE STARS FROM PICO BLVD TO GALAXY WY CITY OF LOS ANGELES, CA
CONTACT:	MICHAELA WRIGHT OFFICE# 619.749.6088
	JCL TRAFFIC SERVICES (213) 622-9775 C31-CA Lic # 805357
DATE / REVISIONS	
DRAFTER:	E. RAMIREZ
SCALE:	N.T.S.
FILM LA:	TARA